



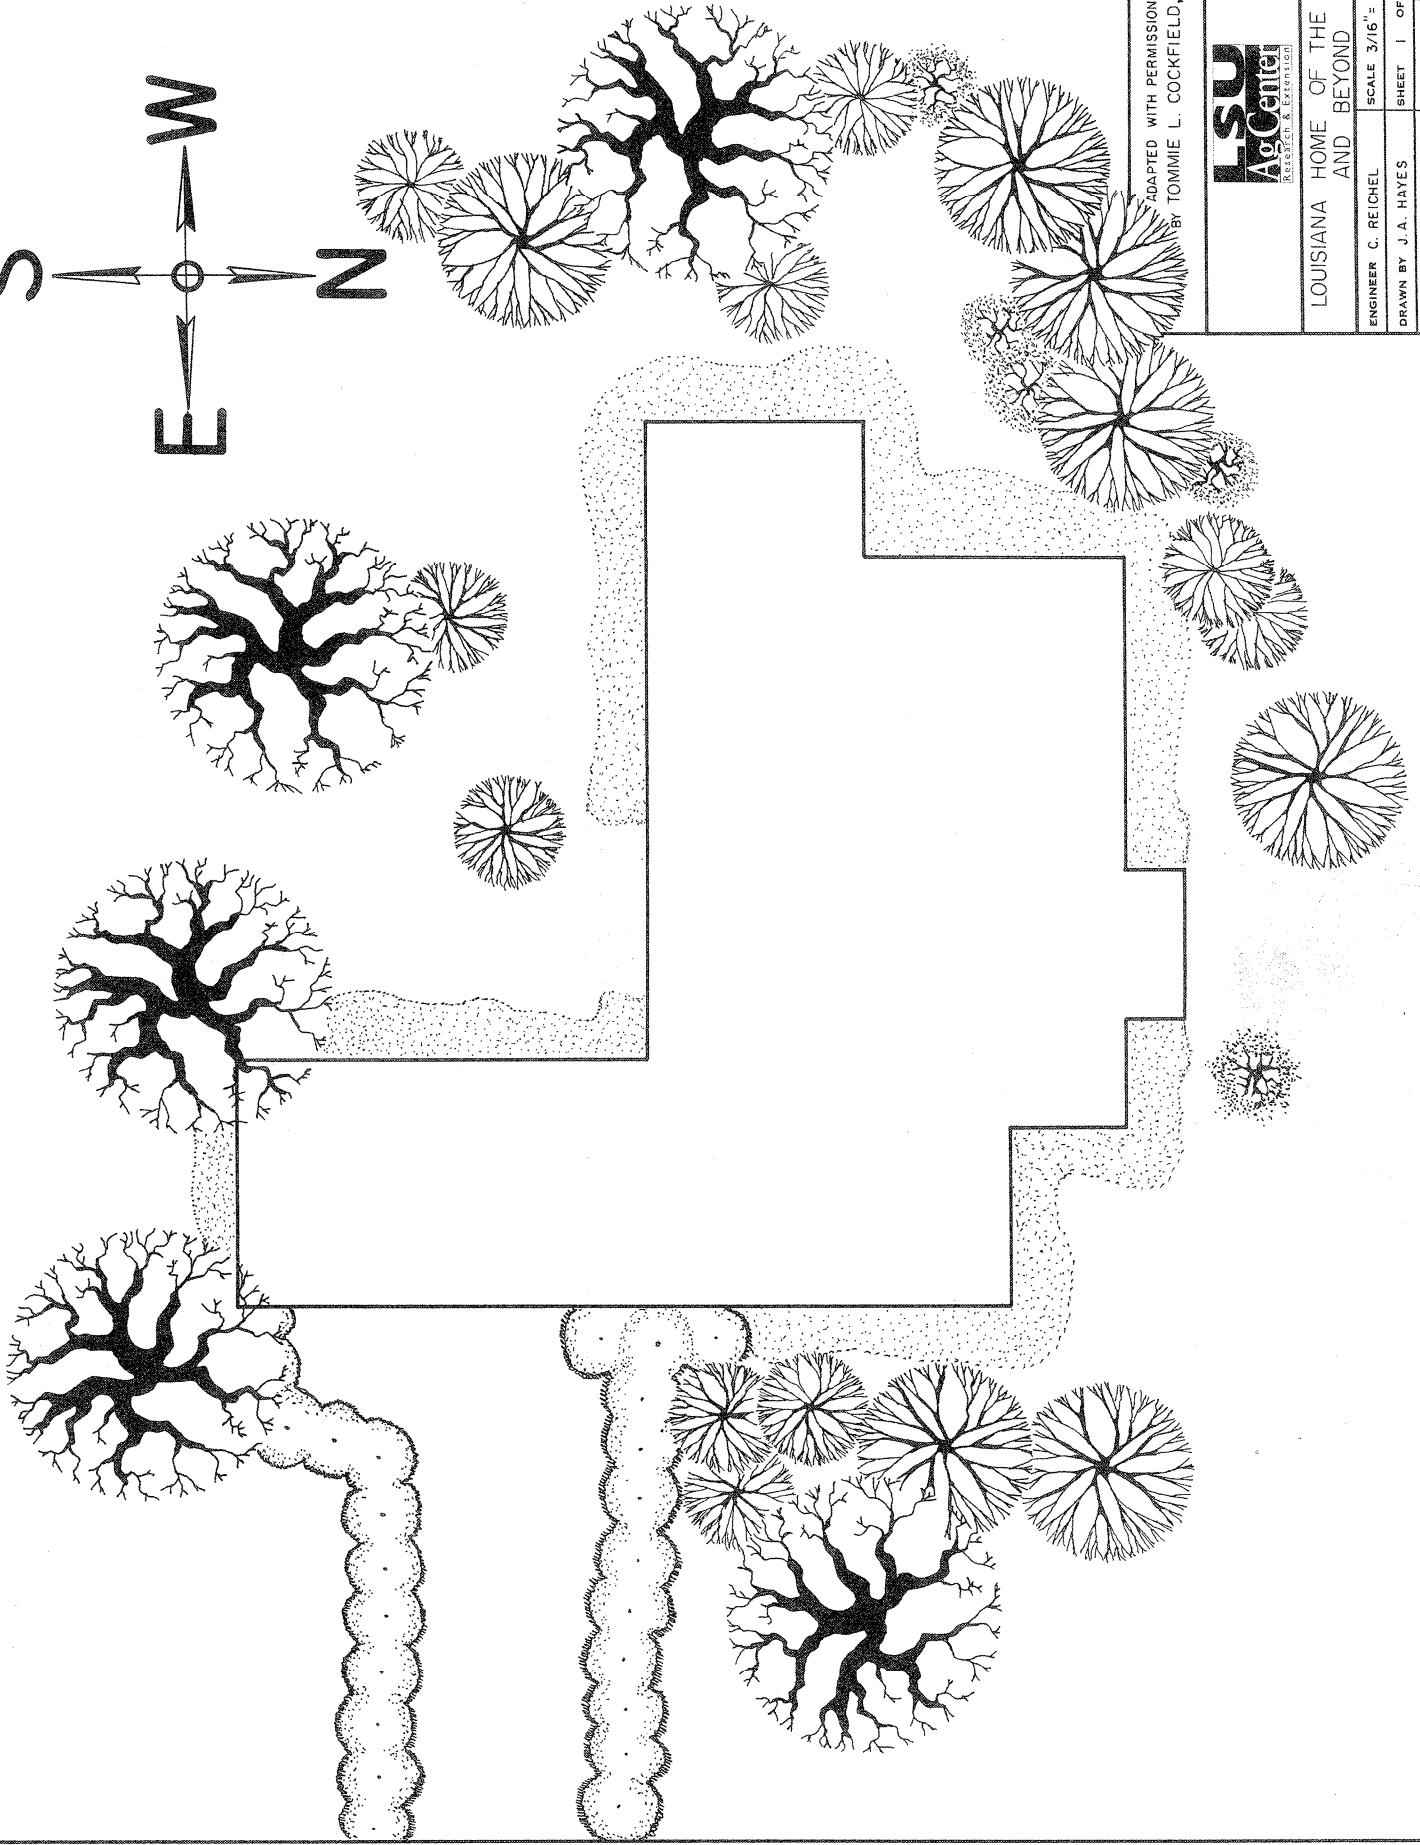


ADAPTED WITH PERMISSION FROM DESIGN
BY TOMMIE L. COCKFIELD, AIA

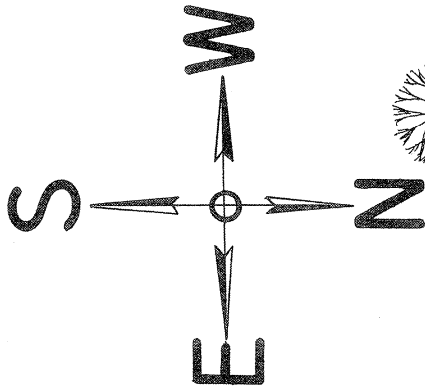

LOUISIANA HOME OF THE 1990'S
AND BEYOND

ENGINEER C. REICHEL	SCALE 3/16" = 1' - 0"	SHEET 1 OF 11	DATE APRIL '91	NO. 60-13
DRAWN BY J. A. HAYES				
TRACED BY J. A. HAYES				

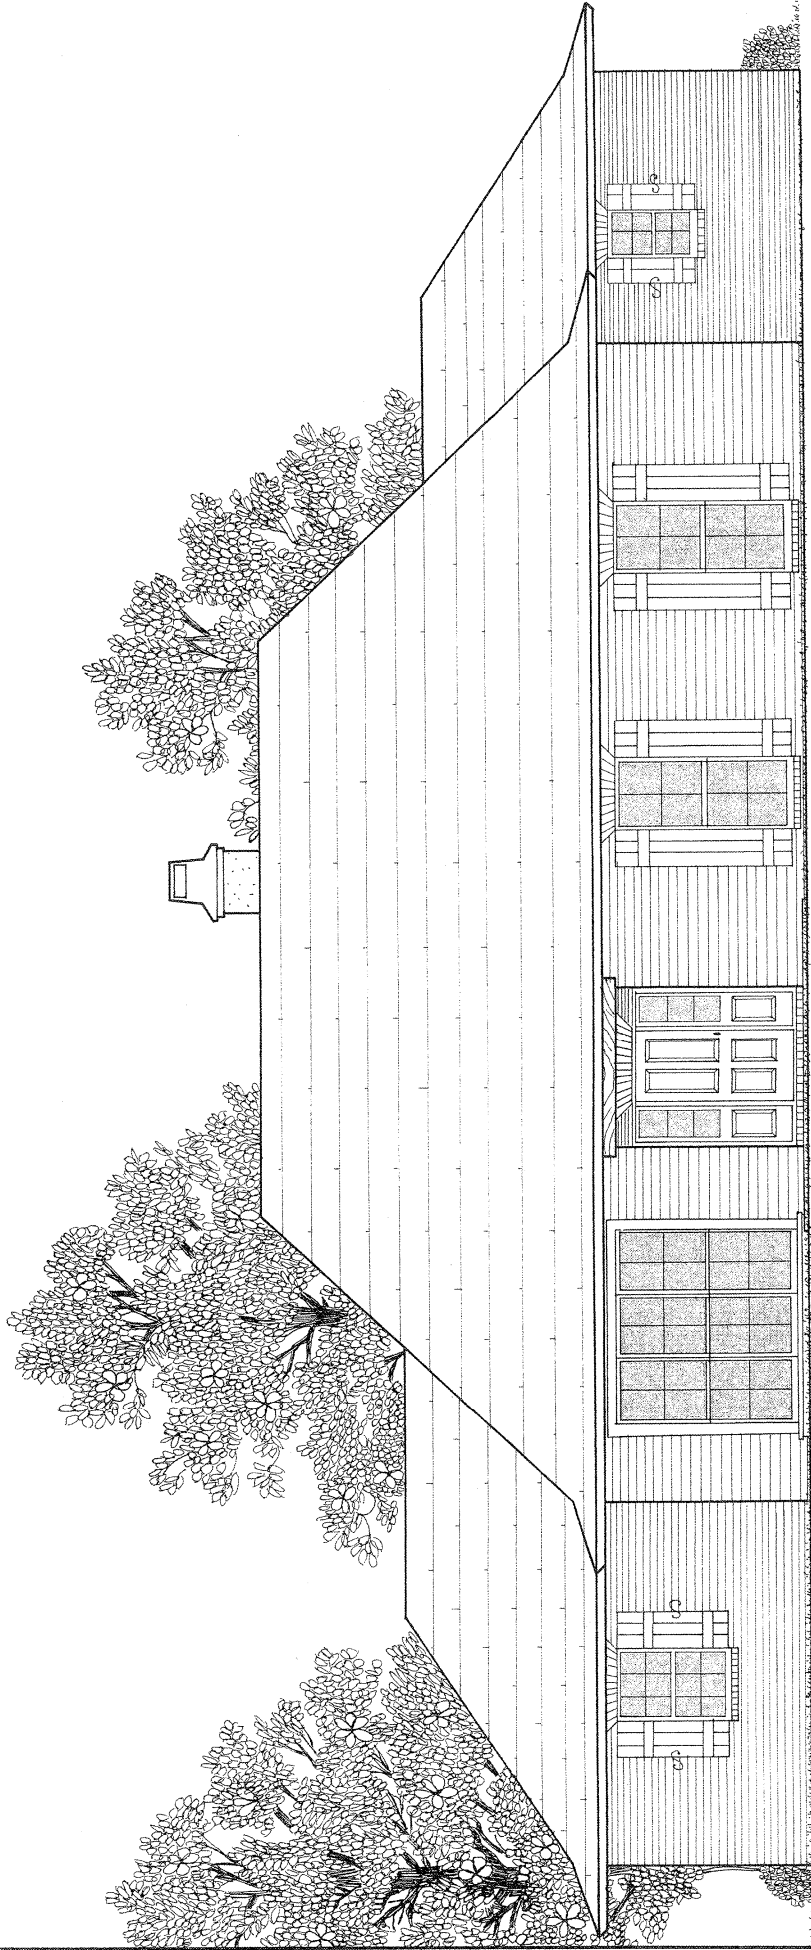


NORTH ELEVATION



LOUISIANA HOME OF THE 1990'S
AND BEYOND

ENGINEER	CLAUDETTE REICHEL	SCALE	1/4" = 1'-0"
DRAWN BY	JEAN ANNE HAYES	SHEET	2 OF 11
TRACED BY	JEAN ANNE HAYES	DATE	JUNE 91
ADAPTED WITH PERMISSION FROM A DESIGN BY		NO.	60-13
		DESIGN BY	TOMMIE L. COCKFIELD, AIA

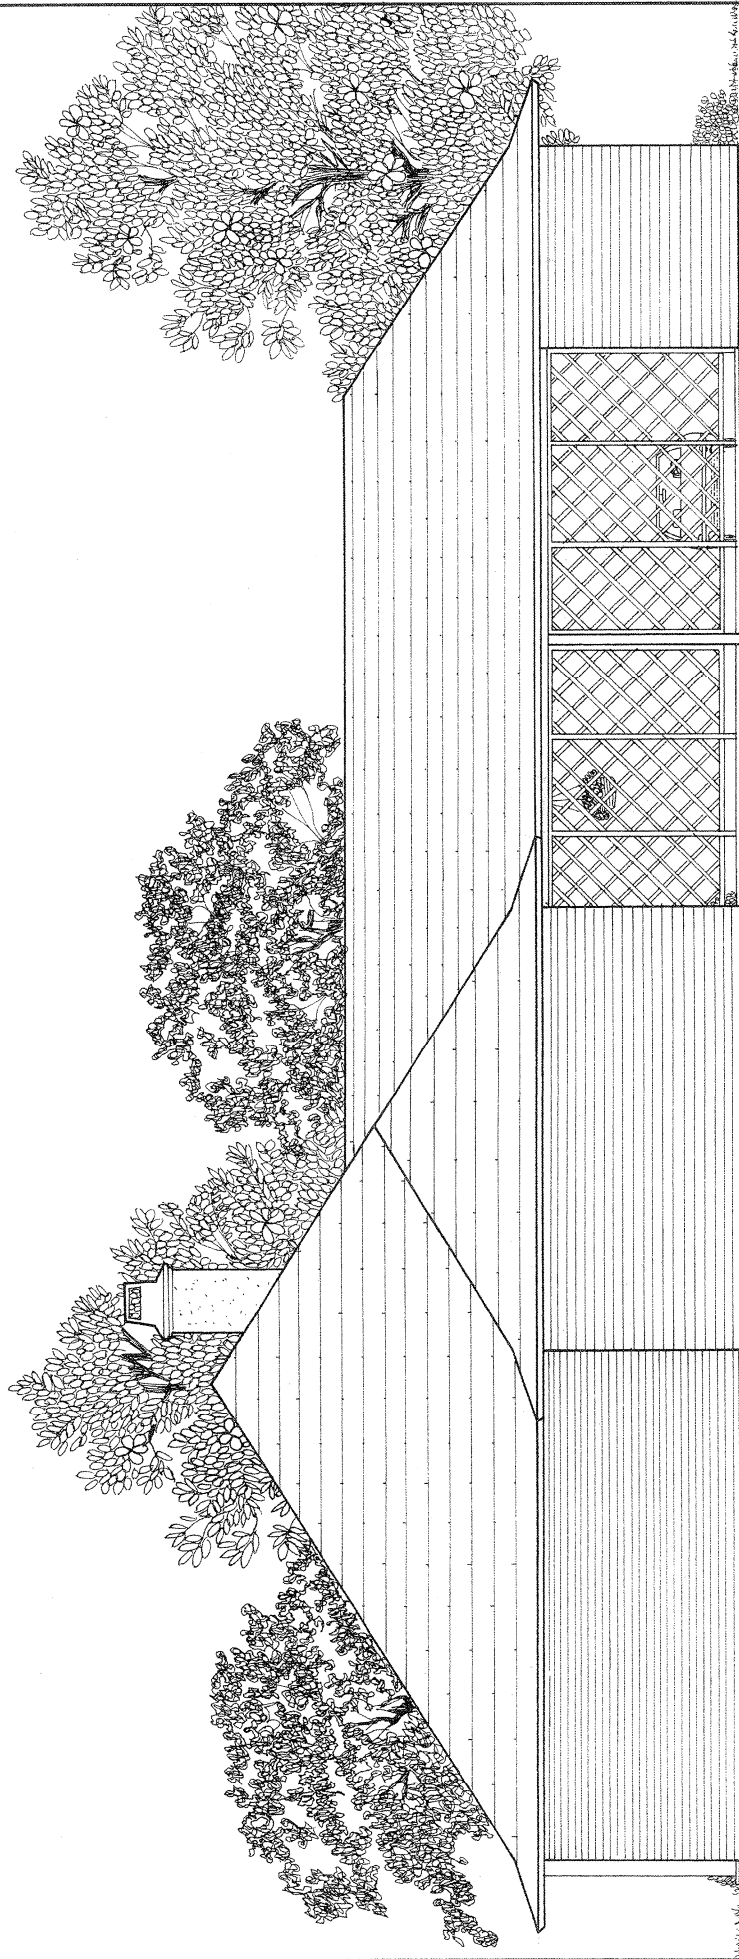


WEST ELEVATION



LOUISIANA HOME OF THE 1990'S
AND BEYOND

ENGINEER	CLAUDETTE REICHEL	SCALE	1/4" = 1'-0"
DRAWN BY	JEAN ANNE HAYES	SHEET	3 OF 11
TRACED BY	JEAN ANNE HAYES	DATE	JUNE '91
ADAPTED WITH PERMISSION FROM A DESIGN BY		TOMMIE L. COCKFIELD, AIA	

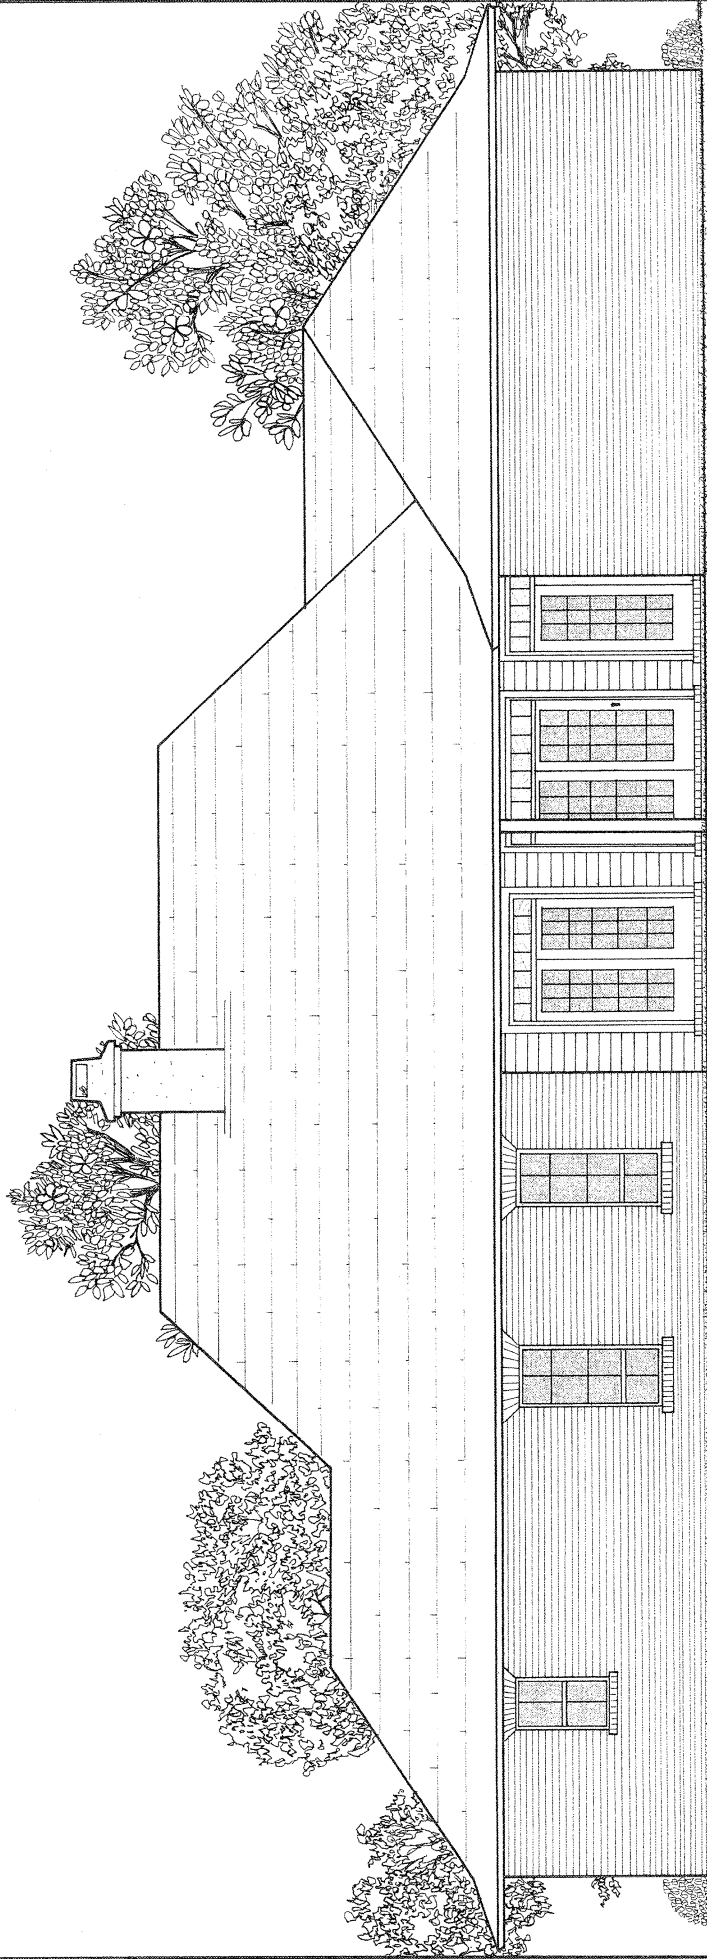


SOUTH ELEVATION



LOUISIANA HOME OF THE 1990'S
AND BEYOND

ENGINEER	CLAUDETTE REICHEL	SCALE	3/4" = 1'-0"
DRAWN BY	JEAN ANNE HATES	SHEET	4 OF 11
TRACED BY	JEAN ANNE HATES	DATE	JUNE '91


ADAPTED WITH PERMISSION FROM A DESIGN BY
TONNIE L. COCKFIELD, AIA

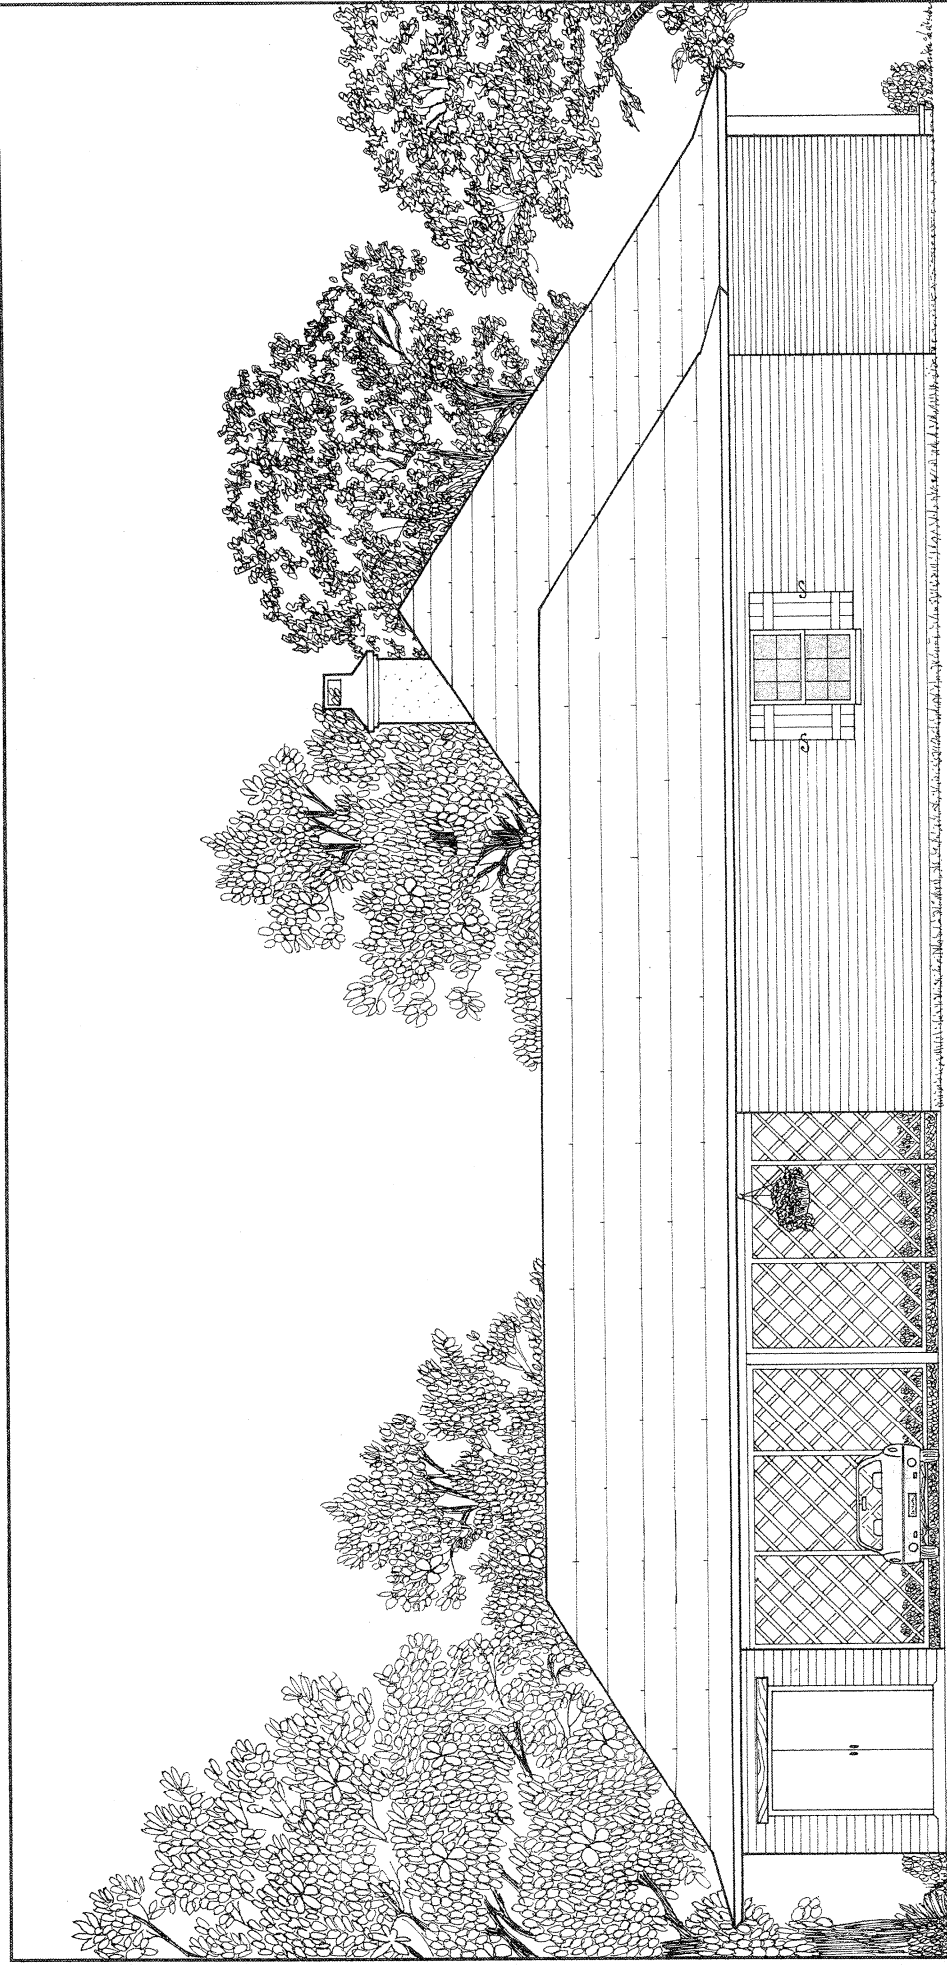

EAST ELEVATION





LOUISIANA HOME OF THE 1990'S AND BEYOND			
ENGINEER	CLAUDETTE REICHEL	SCALE	1/4" = 1'-0"
DRAWN BY	JEAN ANNE HAYES	SHEET	5 OF 11
TRACED BY	JEAN ANNE HAYES	DATE	JUNE '91
ADAPTED WITH PERMISSION FROM A DESIGN BY TOMMIE L. COCKFELD, AIA		NO.	60-13

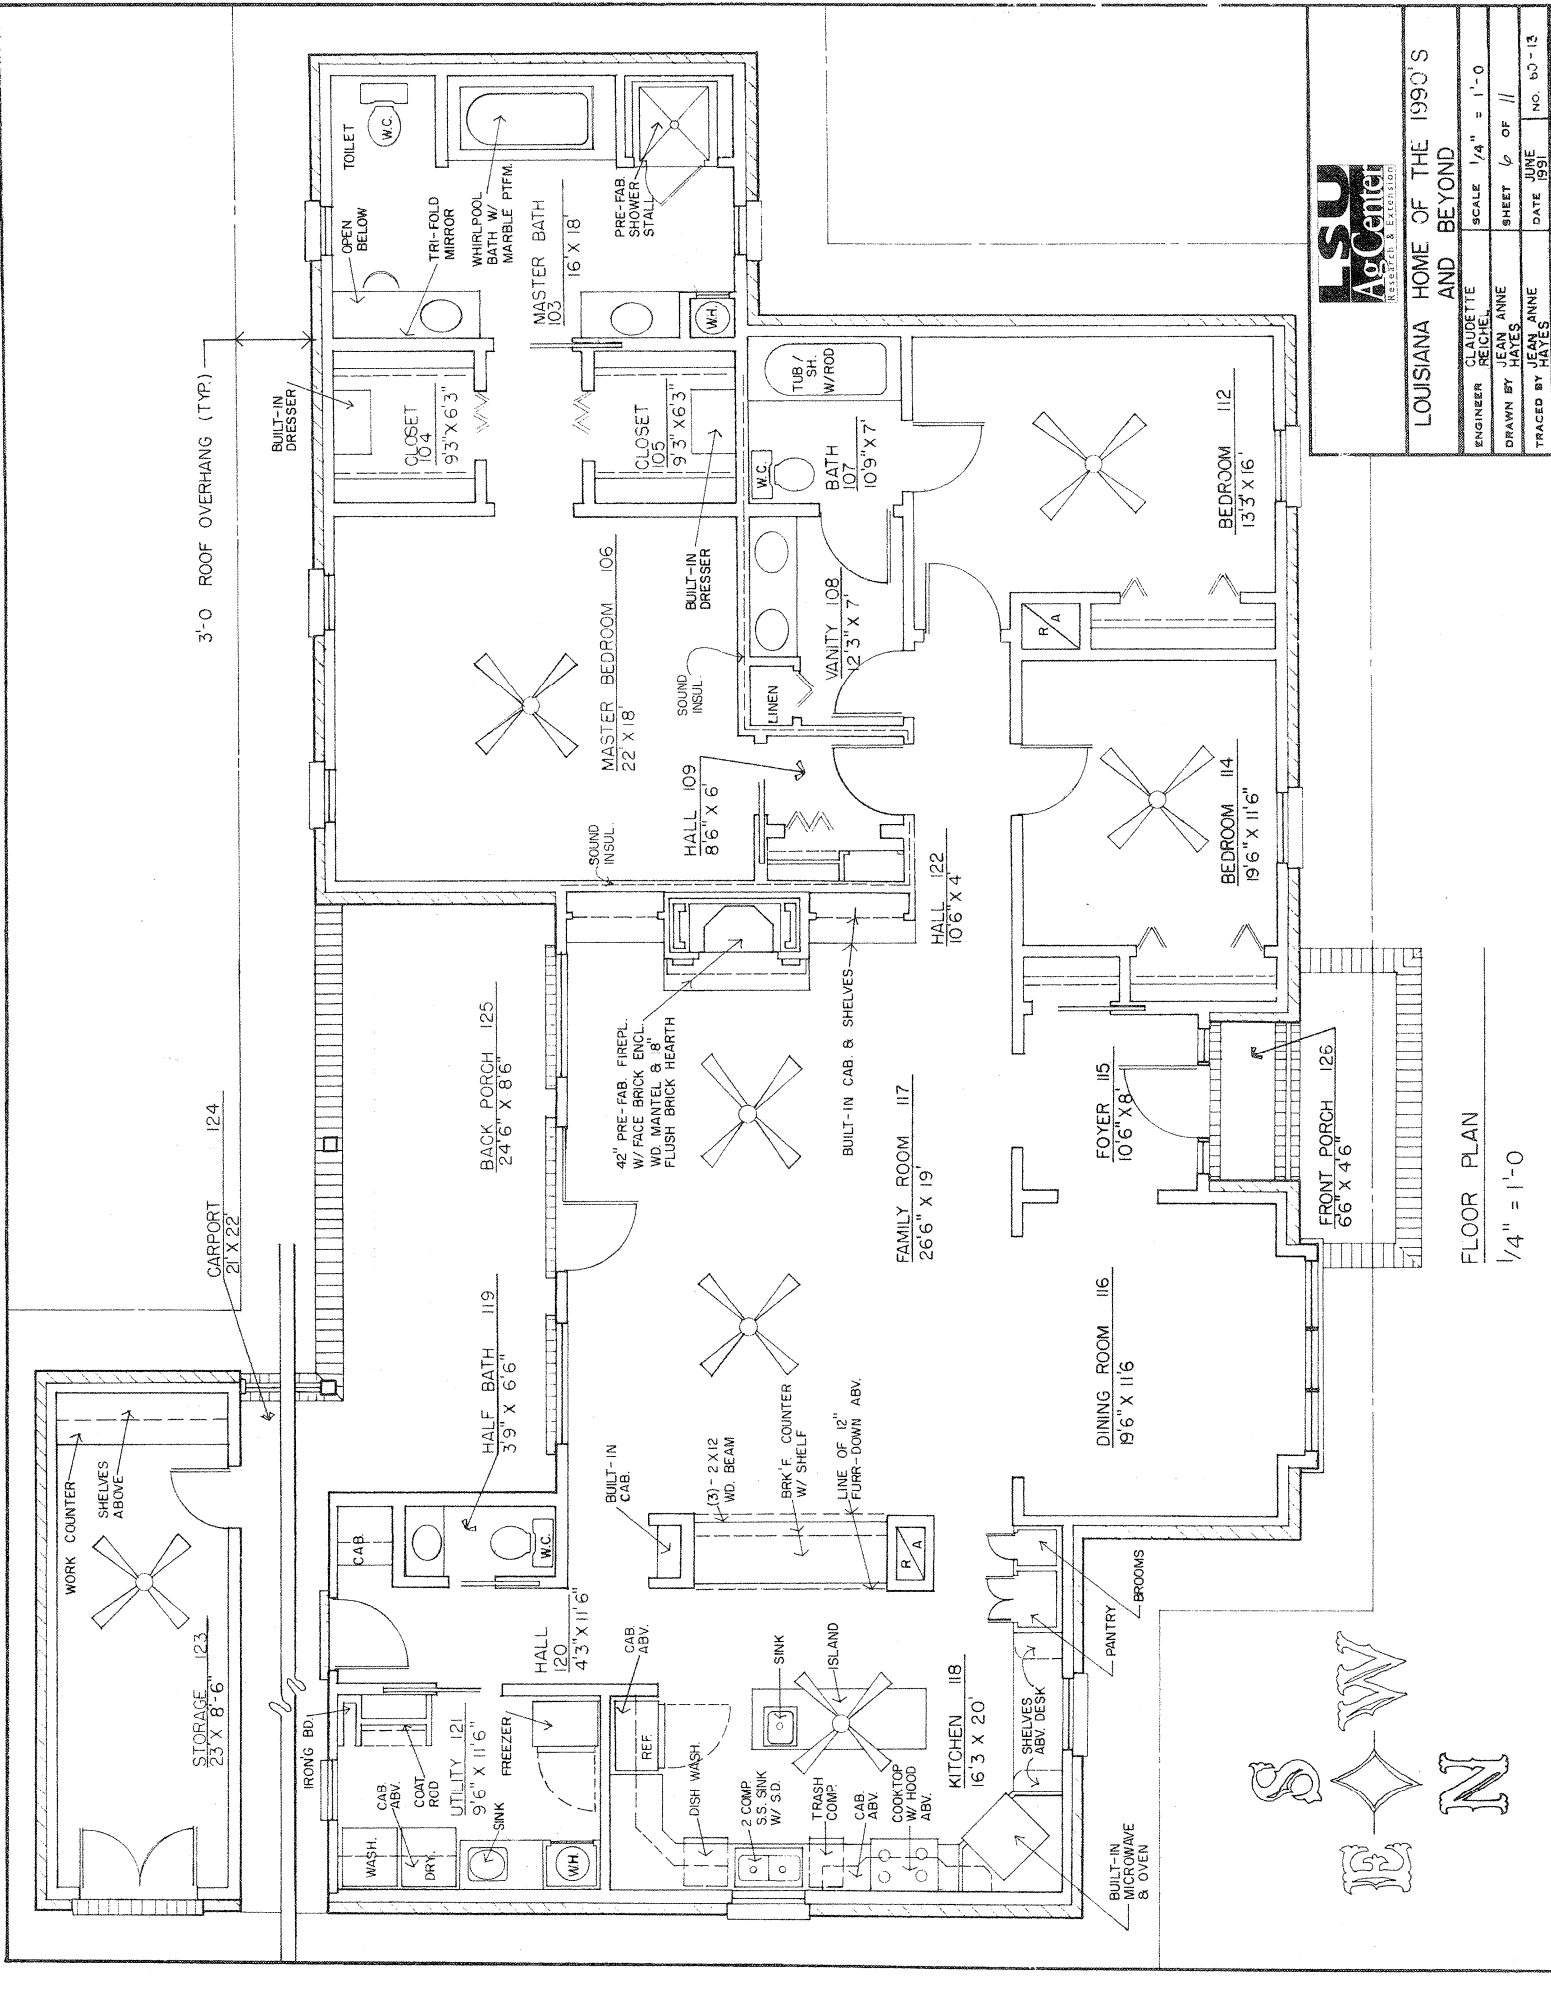

LSU AgCenter RESEARCH & EXTENSION			
LOUISIANA HOME OF THE 1990'S AND BEYOND			
ENGINEER	CLAUDETTE REICHEL	SCALE	1/4" = 1'-0"
DRAWN BY	JEAN ANNE HATES	SHEET	6 OF 11
TRACED BY	JEAN ANNE HATES	DATE	JUNE 1991
ADAPTED WITH PERMISSION FROM A DESIGN BY		NO.	60-13

FLOOR PLAN
1/4" = 1'-0"

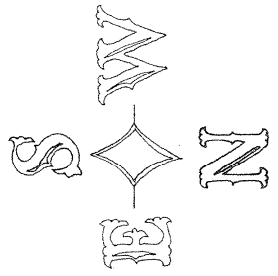


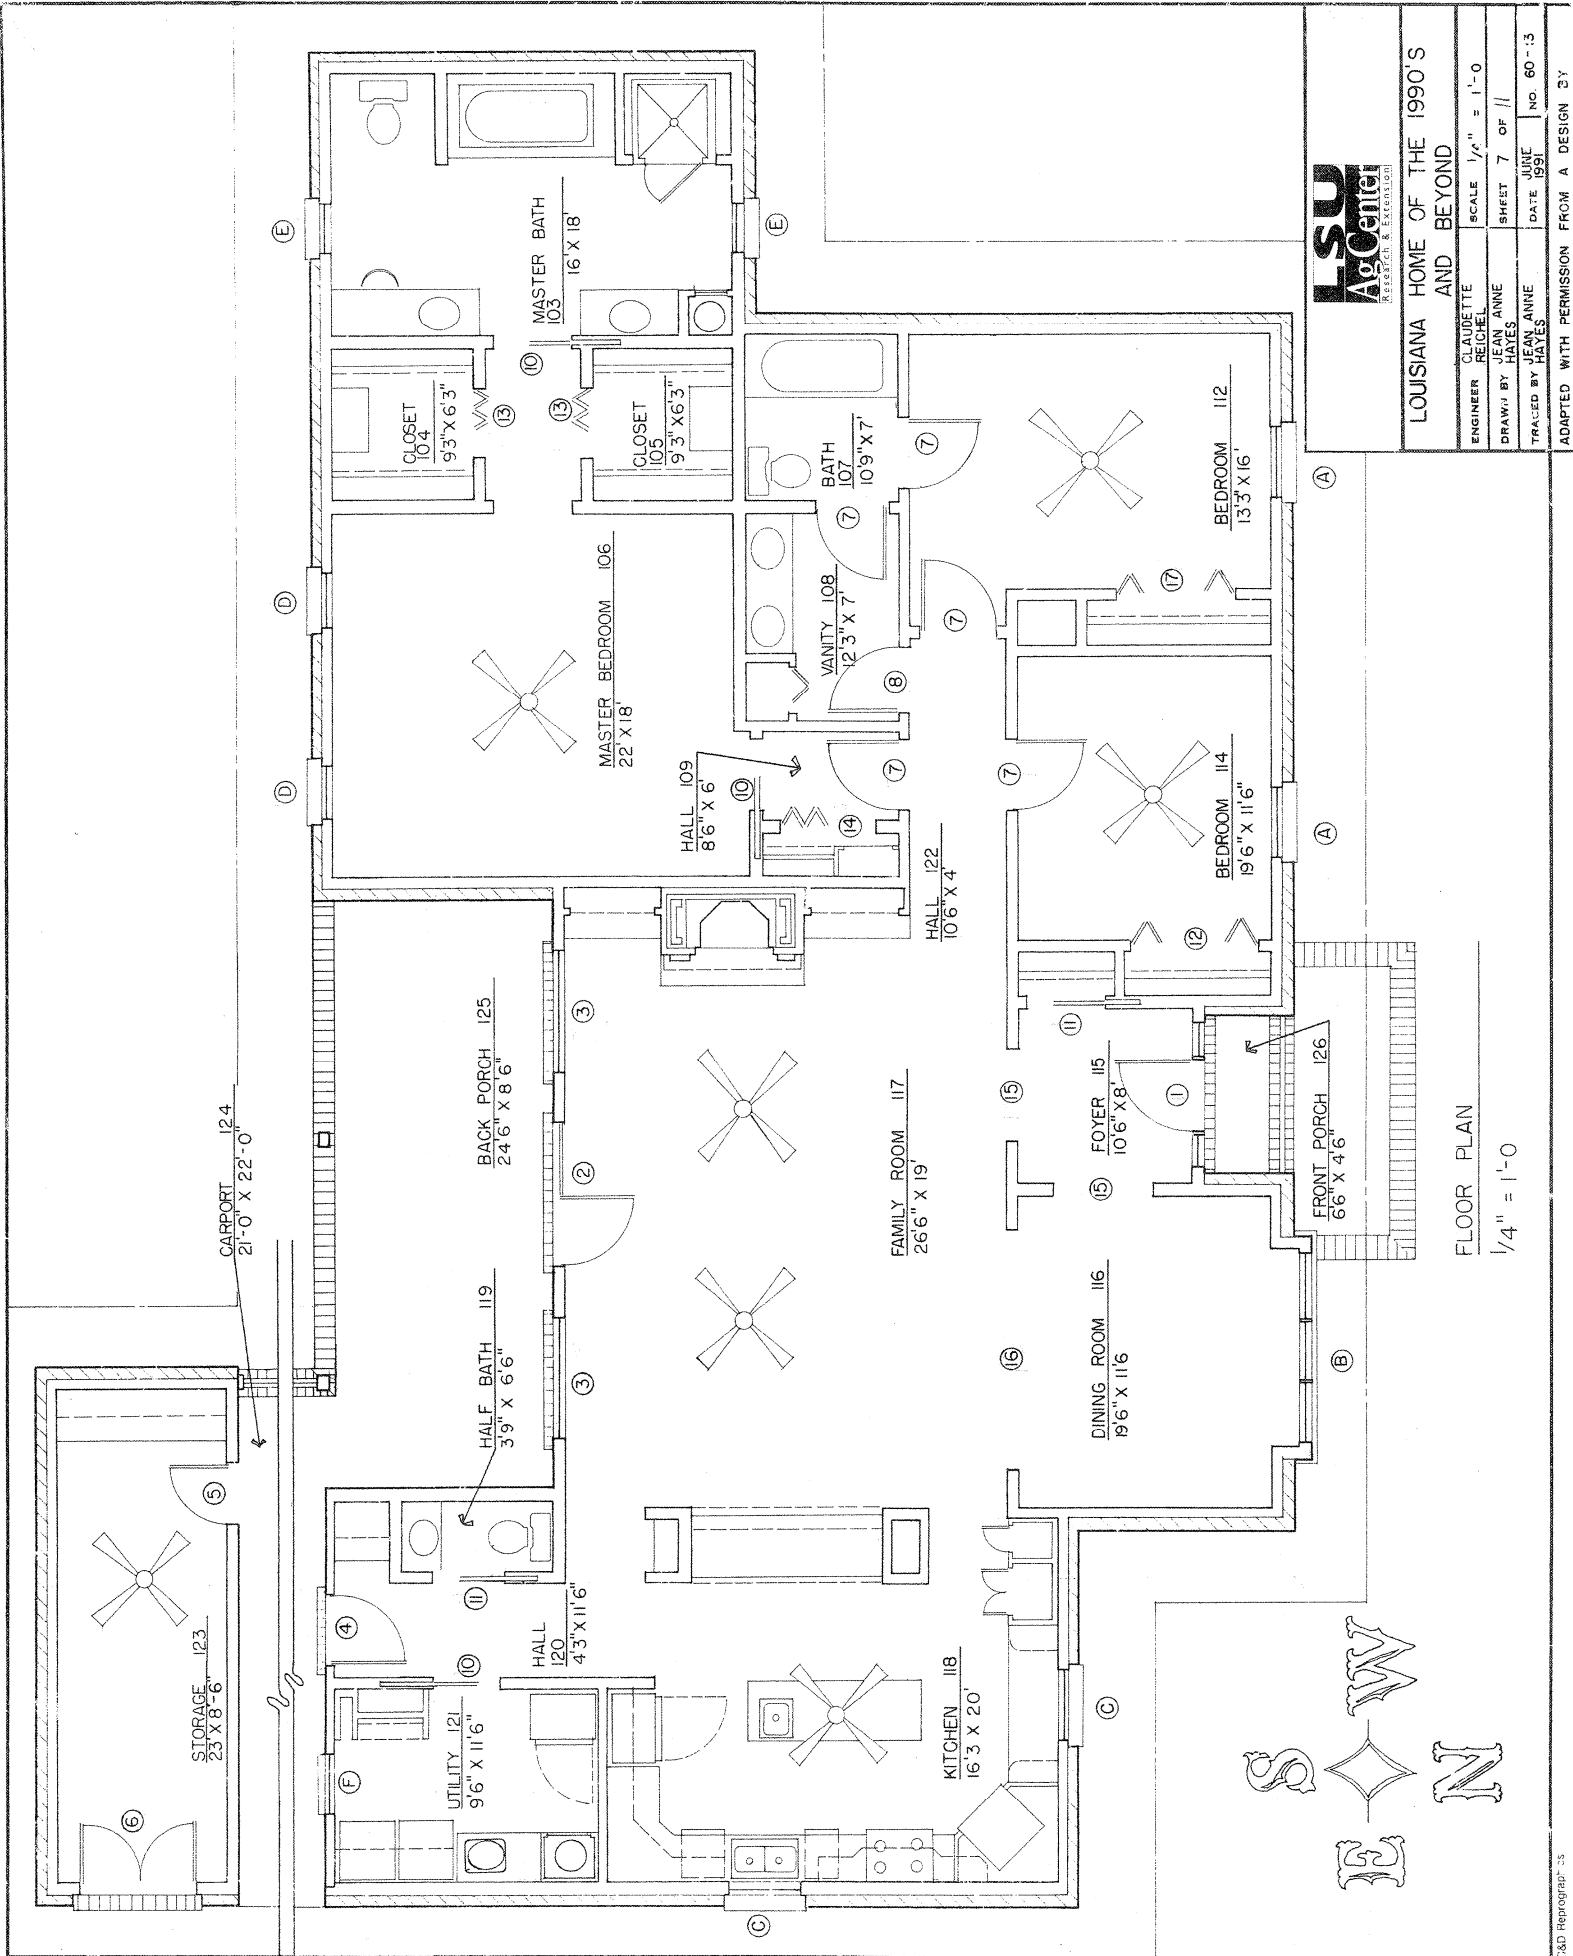

LSU
AgCenter
Research & Extension

LOUISIANA HOME OF THE 1990'S
AND BEYOND

ENGINEER	CLAUDETTE REICHEL	SCALE	1/4" = 1'-0"
DRAWN BY	JEAN ANNE HAYES	SHEET	7 OF 11
TRACED BY	JEAN ANNE HAYES	DATE	JUNE 1991
ADAPTED WITH PERMISSION FROM A DESIGN BY		NO.	60-13

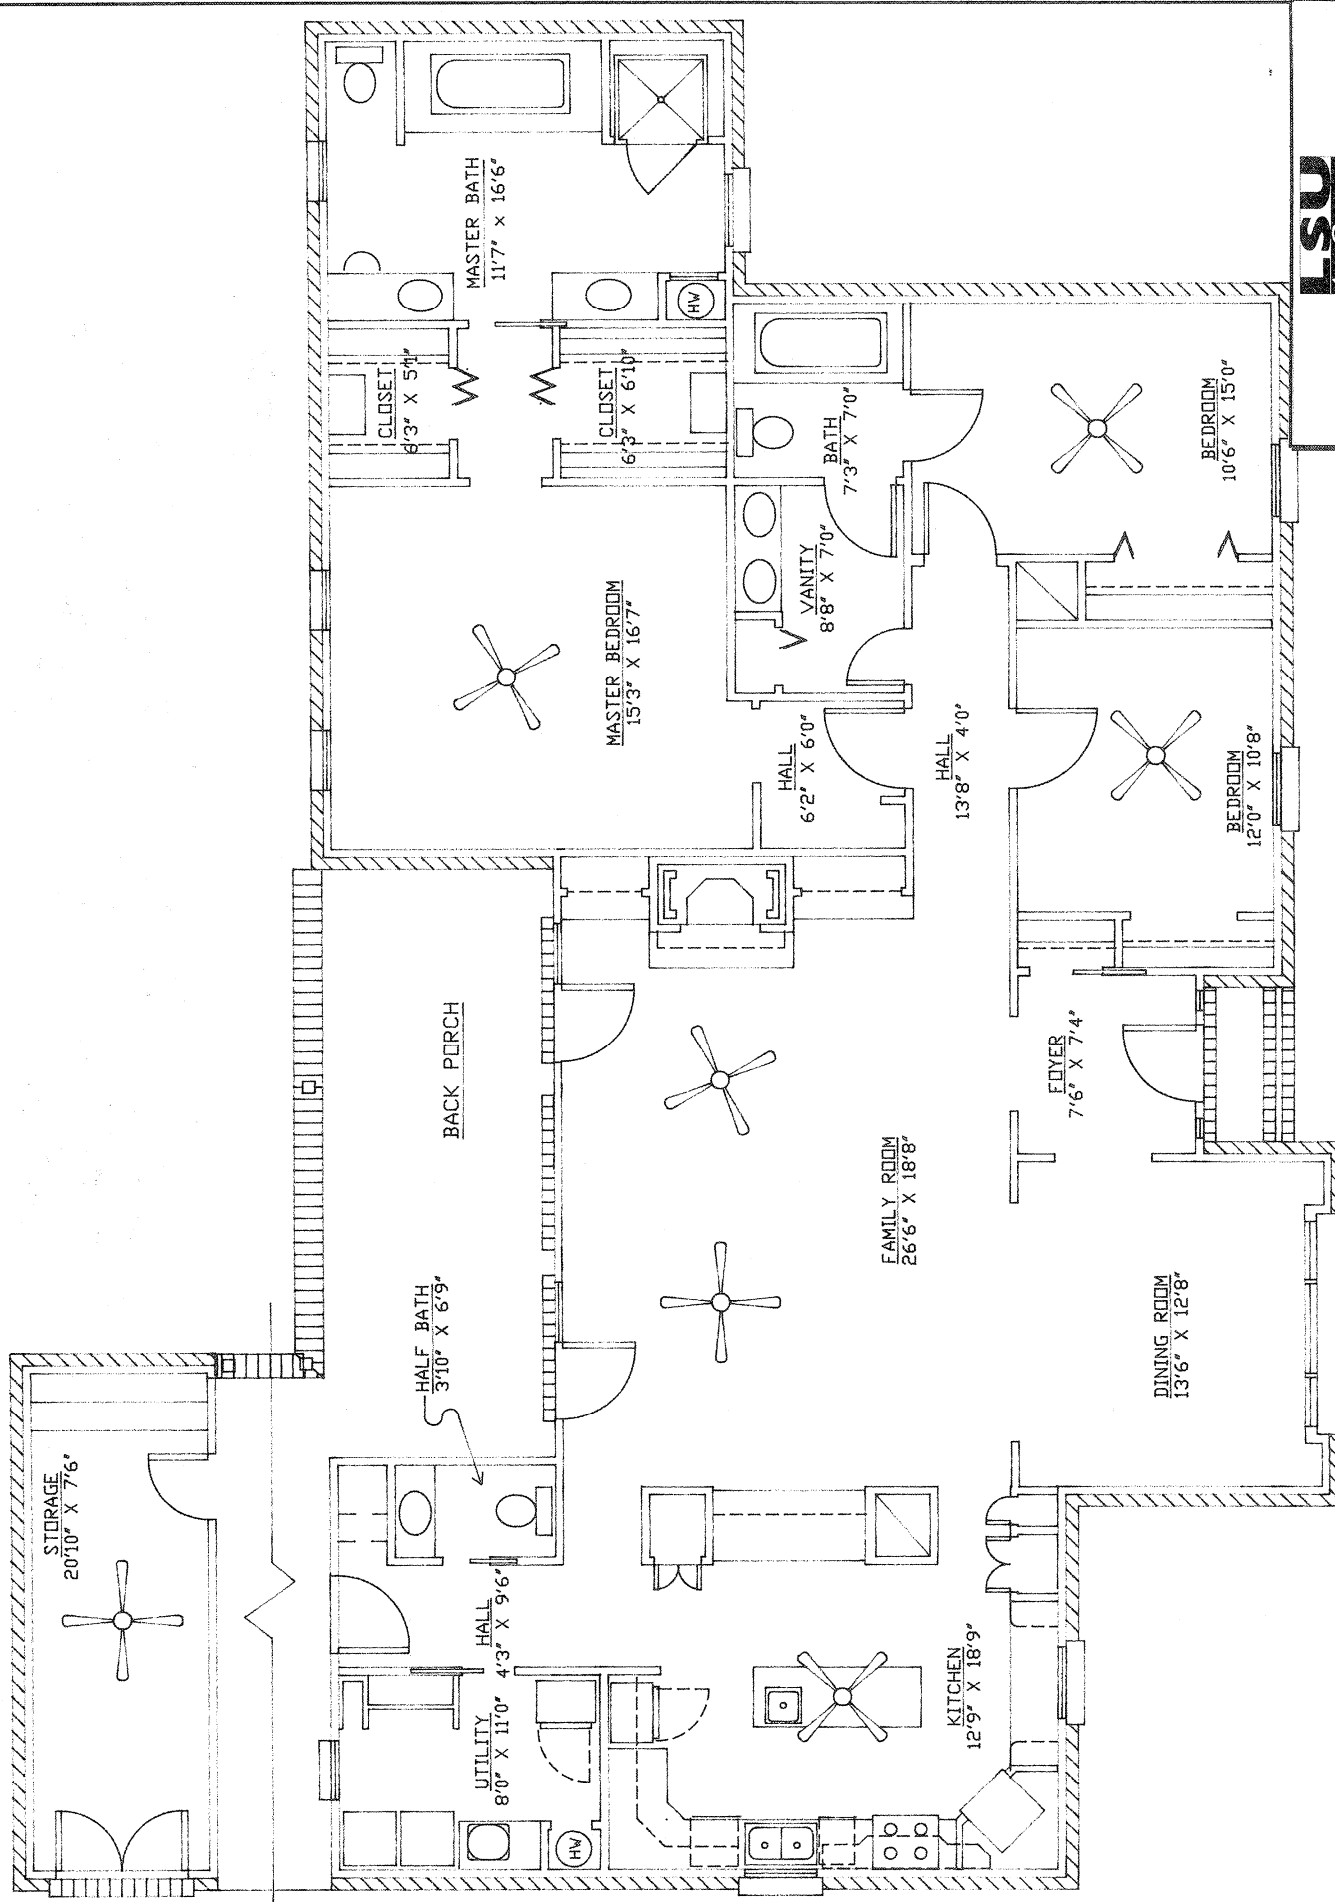

ISU Ag Center


LOUISIANA HOME FOR THE
1990'S AND BEYOND

CLAUDETTE
ECONOMIST

REICH	SHEET 8 OF 11
JEAN ANNE	
DRAWN BY	


MANAGED BY	HAYES	DATE	JUNE
JEAN ANNE			

INACED BY	HAYES	DATE	1991	NO.
-----------	-------	------	------	-----

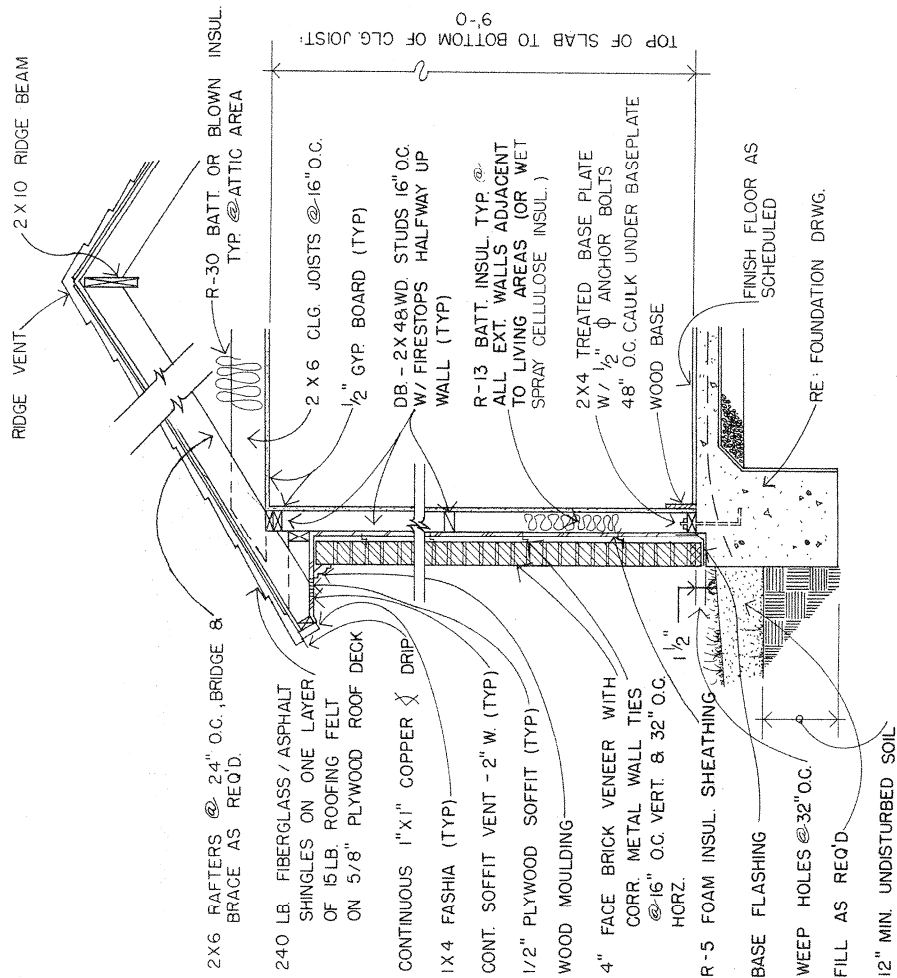

TYPICAL EXTERIOR WALL SECTION

3/4" = 1'-0"

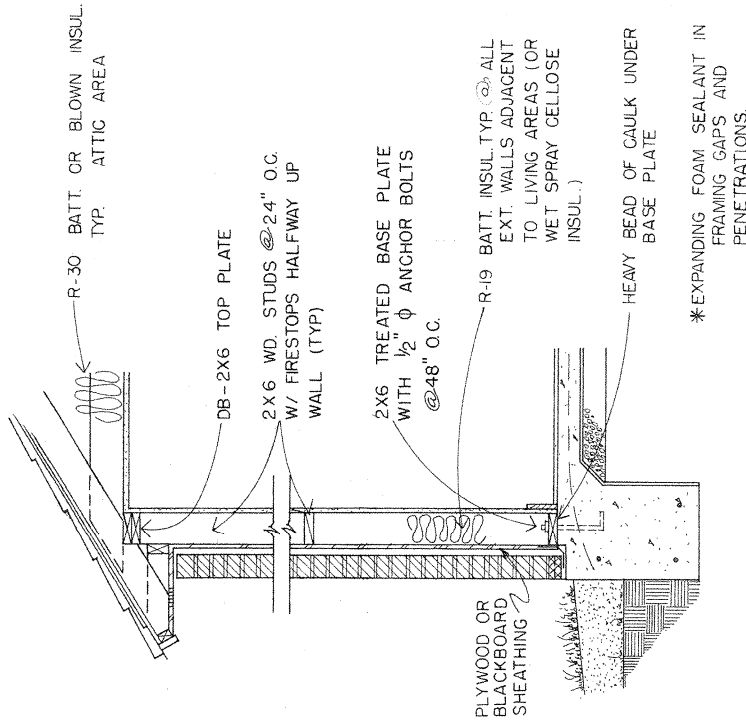

ALTERNATIVE EXTERIOR WALL SECTION

W/ APPROPRIATELY NOTED CHANGED ELEMENTS

3/4" = 1'-0"



LOUISIANA HOME OF THE 1990'S
AND BEYOND

ENGINEER	CLAUDETTE REICHEL	SCALE	AS SHOWN
DRAWN BY	JEAN ANNE HAYES	SHEET	10 OF 11
TRACED BY	JEAN ANNE HAYES	DATE	JUNE '91
		NO.	60-13

ADAPTED WITH PERMISSION FROM A DESIGN BY
TOMMIE L. COCKFELD, AIA

ROOM FINISH SCHEDULE

NO.	ROOM	FLOOR	BASE	WCT	WALLS	CLG	MLD	G	CLG	HGT	REMARKS
		WOOD (GLUE-DOWN)	CARPET	CERAMIC TILE	SHEET VINYL	EXPOSED CONC	5 1/4" WOOD	4 1/4" WOOD	WOOD CHAIR RAIL		
103	MASTER BATH										
104	CLOSET										
105	CLOSET										
106	MASTER BEDROOM										
107	BATH										
108	VANITY										
109	HALL										
112	BEDROOM										
114	BEDROOM										
115	FOYER										
116	DINING ROOM										
117	FAMILY ROOM										
118	KITCHEN										
119	HALF BATH										
120	HALL										
121	UTILITY										
122	HALL										
123	STORAGE										
124	CARPORT										
125	BACK PORCH										
126	FRONT PORCH										

CHAIRRAILS @ 32"

1" PLYWD @ WALLS

8'-0"

GENERAL NOTES

- ALL CONSTRUCTION, INCLUDING MECHANICAL, PLUMBING, & ELECTRICAL SYSTEMS SHALL BE IN CONFORMANCE WITH ALL APPLICABLE STATE AND LOCAL CODES AND ORDINANCES.
- ALL A/C UNITS AND WATER HEATERS ARE TO BE LOCATED IN THE ATTIC AREAS. PROVIDE ADDITIONAL WOOD FRAMING AS REQ'D TO SUPPORT EACH.
- THE MECHANICAL CONTRACTOR SHALL BE RESPONSIBLE FOR THE A/C SYSTEM'S DESIGN AND SIZING OF ALL EQUIPMENT, DUCTWORK, REGISTERS, & GRILLS.
- THE PLUMBING CONTRACTOR SHALL BE RESPONSIBLE FOR THE PLUMBING SYSTEM DESIGN INCLUDING THE SIZING OF ALL PIPING, DRAINS, & VENTS.
- THE ELECTRICAL CONTRACTOR SHALL BE RESPONSIBLE FOR THE ELECTRICAL SYSTEM DESIGN INCLUDING SIZING OF ALL PANALS, EQUIPMENT, & WIRING.
- THE CONTRACTOR IS TO FURNISH & INSTALL A CENTRAL VACUUM SYSTEM AS SYSTEM AS SELECTED BY THE OWNER.

OPENING SCHEDULE

MARK	SIZE	DESCRIPTION
1	3'-0" X 6'-8"	WD. paneled door w/ sidelights & transom (8'-0" HGT.)
2	3'-0" X 6'-8"	"atrium" doors w/ div. lights "or equal" & transom
3	5'-0" X 6'-8"	FIXED "atrium" Drs. w/ div. lights "or equal" transom
4	3'-0" X 6'-8"	WD. PANEL w/ 1/2 GLASS
5	2'-8" X 6'-8"	ST'L. PNL. DOOR
6	5'-0" X 6'-8"	INT. WD. PNL. DOOR (PRE-HUNG)
7	3'-0" X 6'-8"	INT. WD. PNL. SLIDING DOOR
8	2'-8" X 6'-8"	INT. WD. PNL. BI-FOLDING DOORS
9	3'-0" X 6'-8"	INT. WD. PNL. ACCORDIAN-FOLDING DOORS
10	2'-8" X 6'-8"	CASED WD. OPENING
11	4'-0" X 6'-8"	INT. WD. PNL. BI-FOLDING DOORS
12	10'-0" X 6'-8"	INT. WD. PNL. BI-FOLDING DOORS
13	5'-0" X 6'-8"	WD. SINGLE HUNG w/ div. lights (4 OVER 4)
14	3'-0" X 7'-2"	WD. SINGLE HUNG w/ div. lights (6 OVER 6)
15	3'-0" X 4'-2"	ALUM. SINGLE HUNG w/ INSUL. GLASS & DIV. LIGHT GRID
16	2'-0" X 4'-0"	
17	2'-6" X 4'-0"	
A		
B		
C		
D		
E		
F		

SQUARE FOOTAGE TABULATIONS

AIR-CONDITIONED	2835 SF
OUTSIDE STORAGE ROOM	230 SF
CARPORT	462 SF
PORCH	260 SF
TOTAL	3787 SF



LOUISIANA HOME OF THE 1990'S AND BEYOND

ENGINEER	CLAUDETTE REICHEL	SCALE	NONE
DRAWN BY	JEAN ANNE HAYES	SHEET #	OF 11
TRACED BY	JEAN ANNE HAYES	DATE	JUNE '91
ADAPTED WITH PERMISSION FROM A DESIGN BY	THOMAS COCKEY, D. AIA	NO.	60-13