

WINDOW SCHEDULE		
SYM	SASH DESCRIPTION	NO
(A)	2'-6" x 3'-0" WOOD, S.H.	1
(B)	4'-0" x 6'-0" WOOD, S.H.	2
(C)	3'-0" x 6'-0" WOOD, S.H.	2
(D)	3'-0" x 2'-0" WOOD, SLIDING WINDOWS	2
(E)	2'-0" x 3'-0" WOOD, S.H.	1
(F)	2'-6" x 6'-8" FAKE FRENCH DOORS	2

DOOR SCHEDULE		
SYM	SIZE DESCRIPTION	NO
(1)	2'-6" x 6'-8" FRENCH DOORS	2
(2)	3'-0" x 6'-8" METAL & URETHANE 2 1/2" LGT	1
(3)	3'-0" x 6'-8" METAL & URETHANE	1
(4)	3'-0" x 6'-8" HOLLOW CORE	2
(5)	2'-8" x 6'-8" H.C.	2
(6)	2'-6" x 6'-8" H.C.	2
(7)	2'-6" x 6'-8" H.C., POCKET DOOR	1
(8)	2'-0" x 6'-8" H.C.	7
(9)	4'-0" x 6'-8" BI-FOLD DOOR	1
(10)	5'-0" x 6'-8" BI-FOLD DOOR	1

235# ASPHALT SHINGLES
(LIGHT COLORED)
OVER 15# FELT & 3/4"
EXTERIOR PLYWOOD

6" OVERHANG
FACIA

1 1/4" TONGUE &
GROOVE PLANKING
(FRONT PORCH)

WOOD STAIRS
9" RISERS
12" TREADS

BRICK PILINGS

WOOD SIDING

BRICK

24" OVER-
HANG

NORTH ELEVATION *
SCALE: 1/4" = 1'-0"

EAST ELEVATION *
SCALE: 1/4" = 1'-0"

LSU
AgCenter
ENERGY & ENVIRONMENT

ACADIAN STYLE
ENERGY EFFICIENT HOUSE

ENGINEER F.E. BAKER

DRAWN BY R.C.


SCALE 1/4" = 1'-0"

SHEET 1 OF 5

TRACED BY


DATE 10-2-79 NO. 60-10

* RECOMMENDED POSITIONING FOR MAX. ENERGY
EFFICIENCY

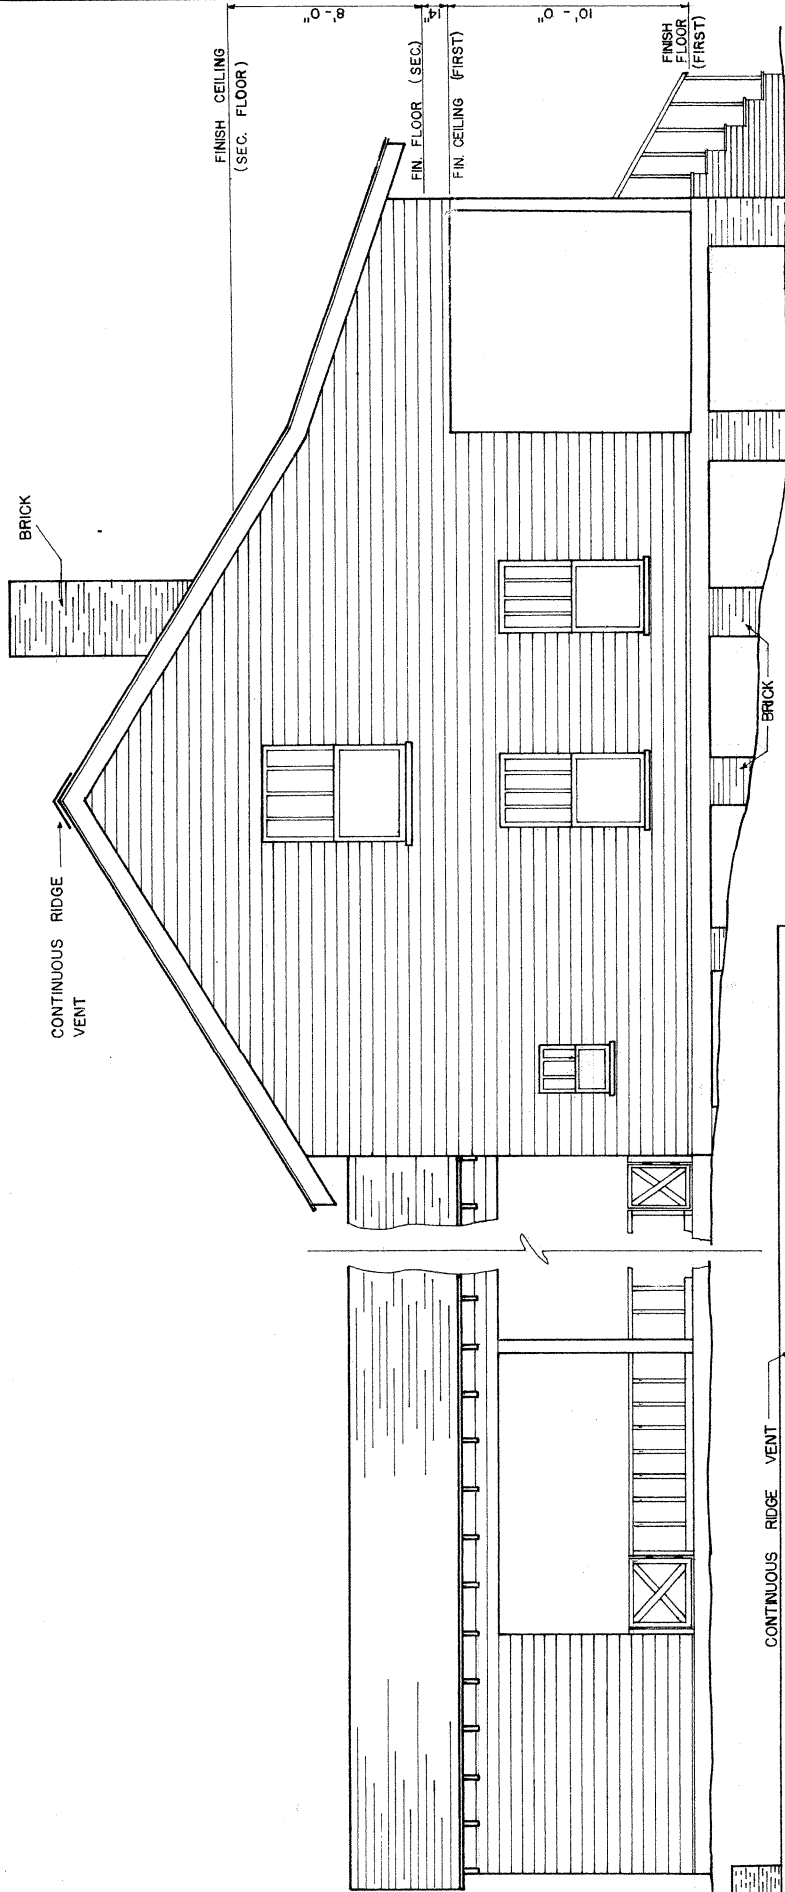

WEST ELEVATION
SCALE: 1/4" = 1'-0"

ELECTRICAL KEY	
	DUPLEX CONVENIENCE OUTLET
	FLUORESCENT TUBE OUTLET
	PULL SWITCH
	FAN OUTLET W/ LIGHT
	DUPLEX FLOOR OUTLET
	WALL MOUNTED LIGHT
	WEATHER-PROOF CONVENIENCE OUTLET
	WATER HEATER OUTLET
	SPECIAL PURPOSE OUTLET
	RANGE OUTLET
	TWO POLE SWITCH
	THREE POLE SWITCH

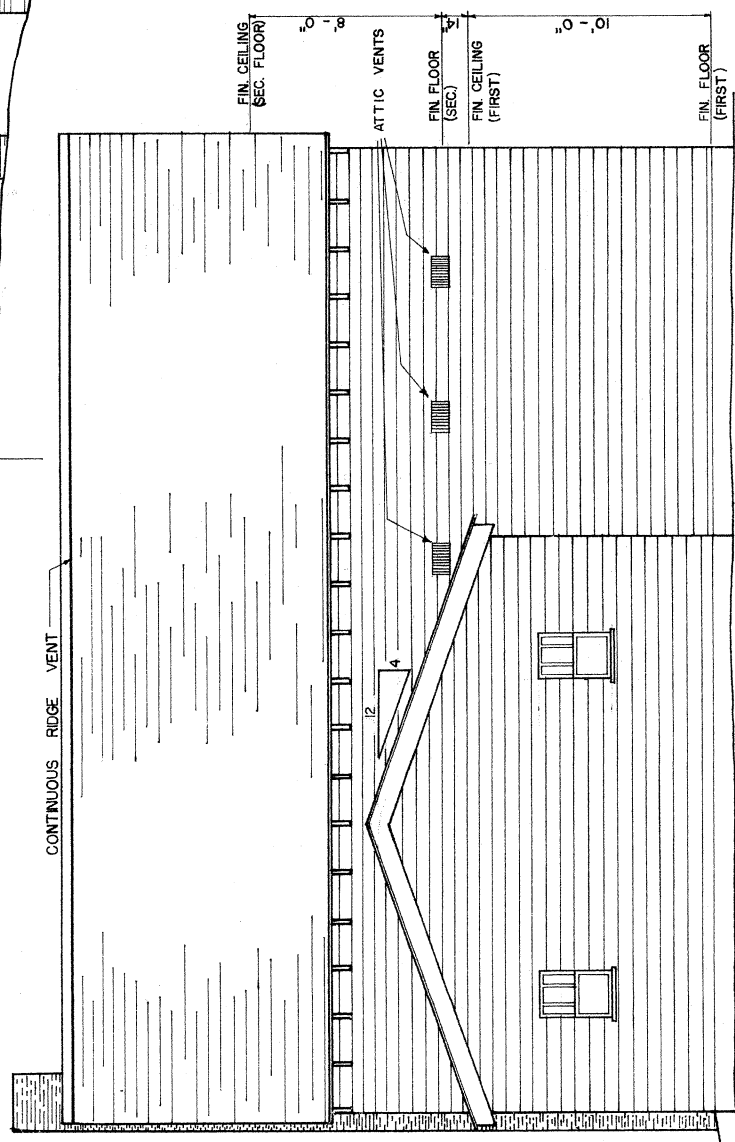


SOUTH ELEVATION
SCALE: 1/4" = 1'-0"




**ACADIAN STYLE
ENERGY EFFICIENT HOUSE**

ENGINEER F.E. BAKER	SCALE 1/4" = 1'-0"	SHEET 2 OF 5
DRAWN BY RS	DATE 10-2-79	NO. 60-10
TRACED BY		


WEST ELEVATION
SCALE: 1/4" = 1'-0"

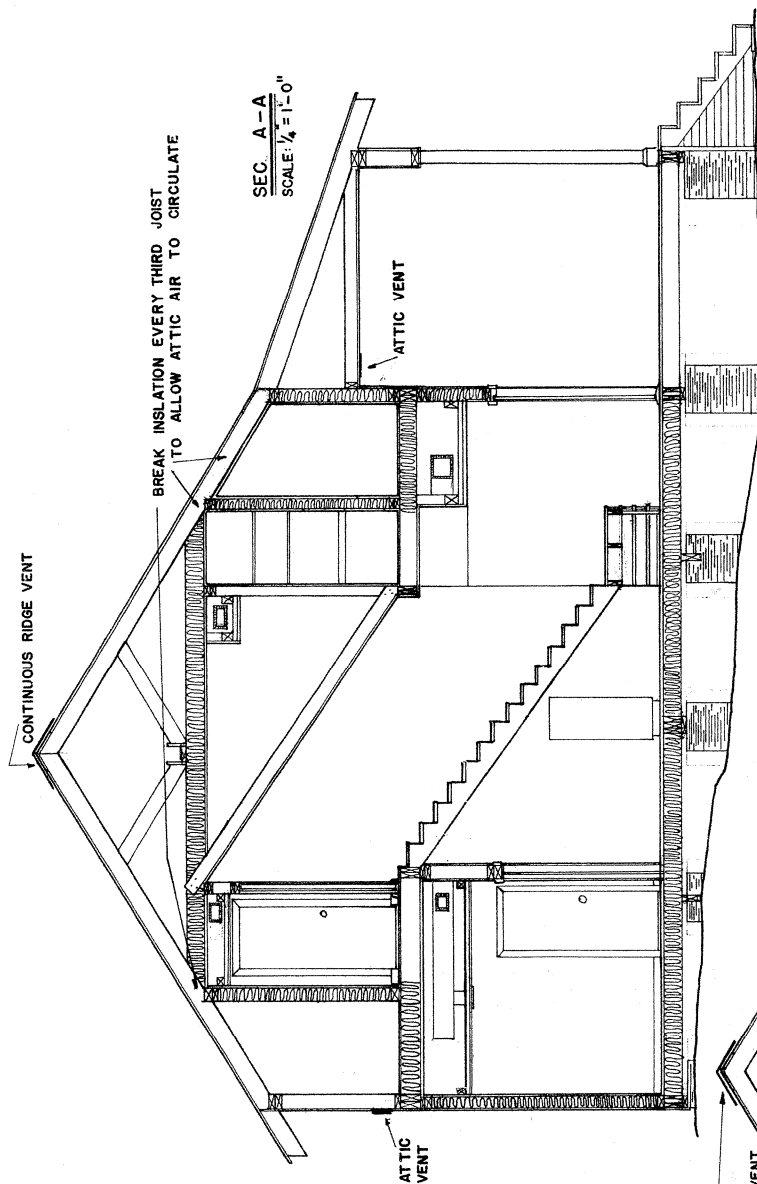


SEC. A-A
SCALE: 1/4" = 1'-0"

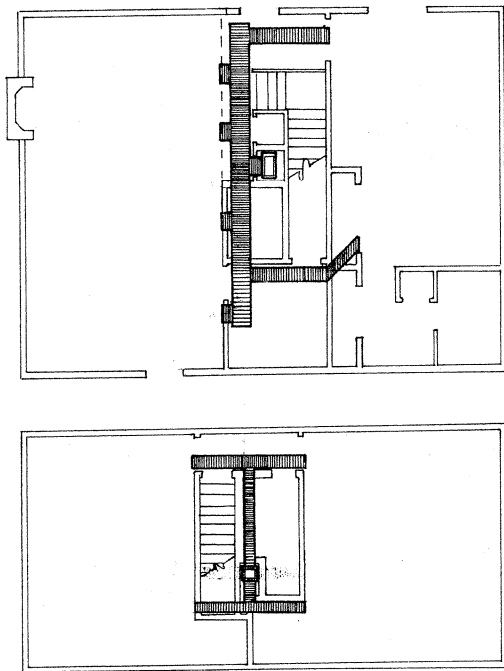

HVAC PLAN
NO SCALE

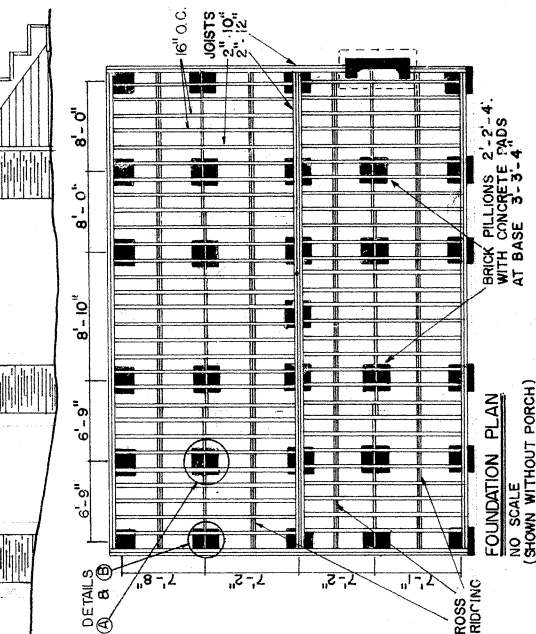

FOUNDATION PLAN
NO SCALE
(SHOWN WITHOUT PORCH)

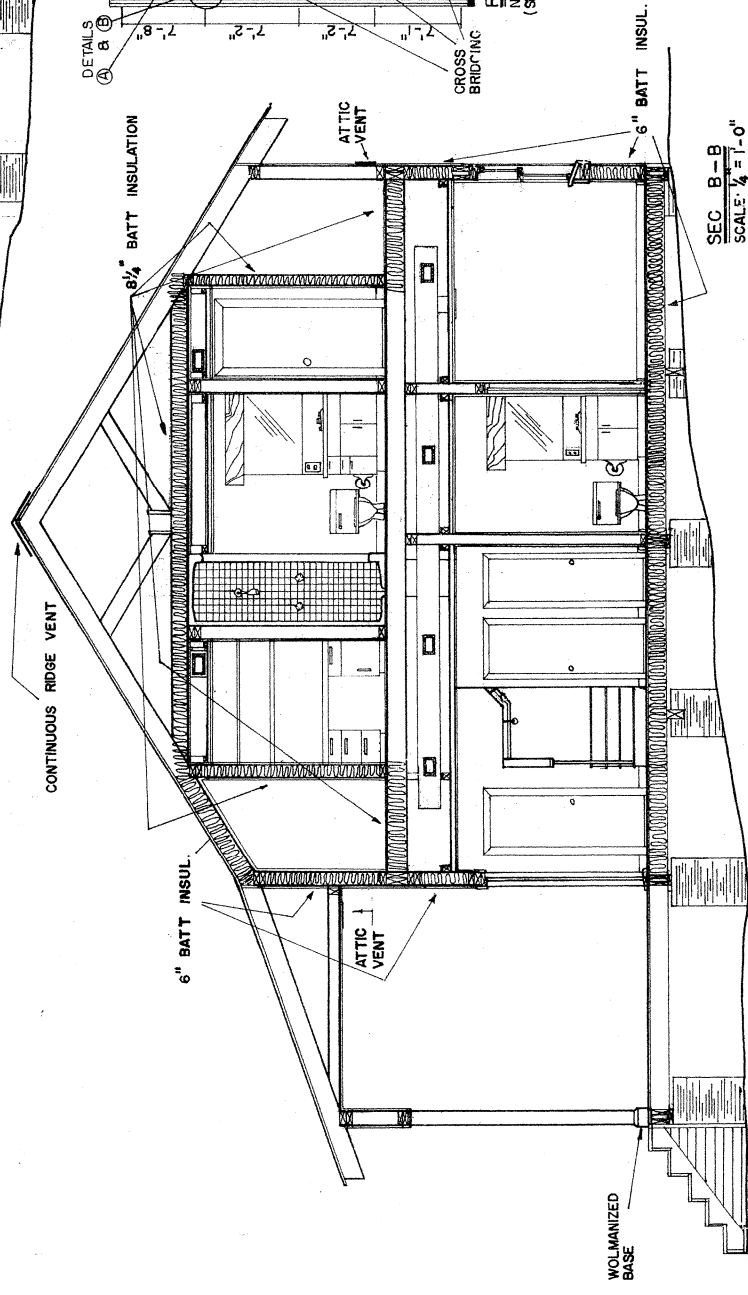

SEC. B-B
SCALE: 1/4" = 1'-0"



ACADIAN STYLE
ENERGY EFFICIENT HOUSE

ENGINEER F. E. BAKER


DRAWN BY R S

TRACED BY


SCALE 1/4" = 1'-0"

SHEET 3 OF 5


DATE 10-2-79 NO. 60-10

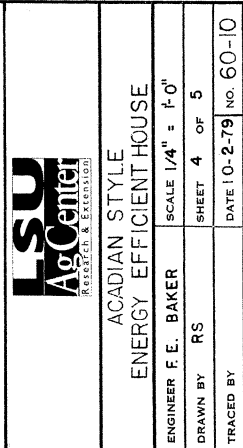


DIETZGEN CORP. N.O. 9-75

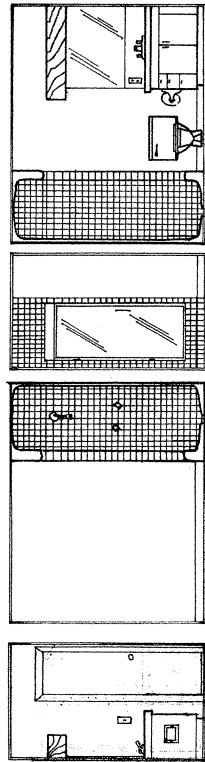


UP STAIRS BATH

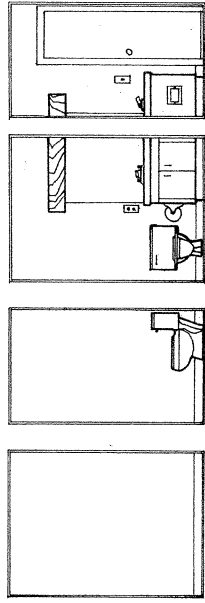


UTILITY ROOM BATH

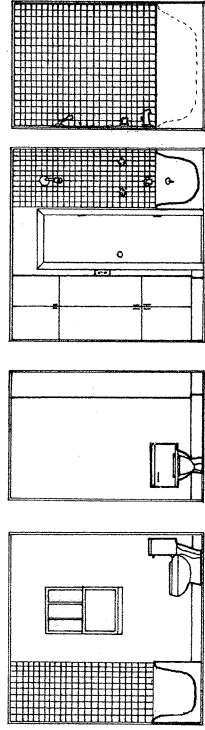


MASTER BATH

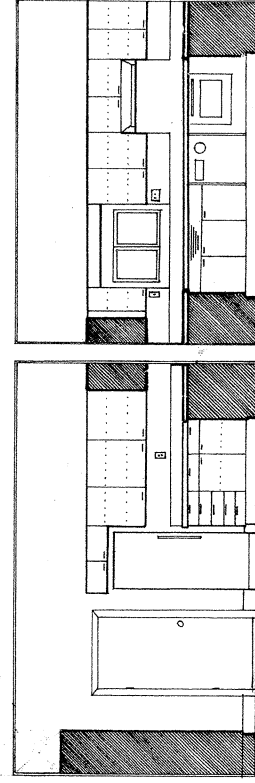

KITCHEN

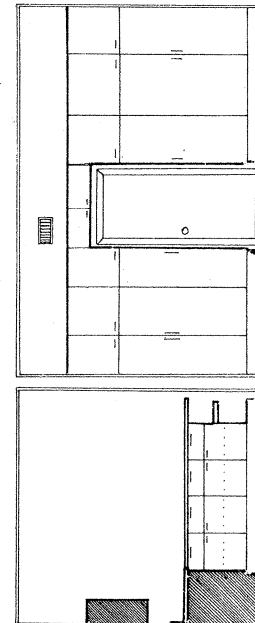

KITCHEN

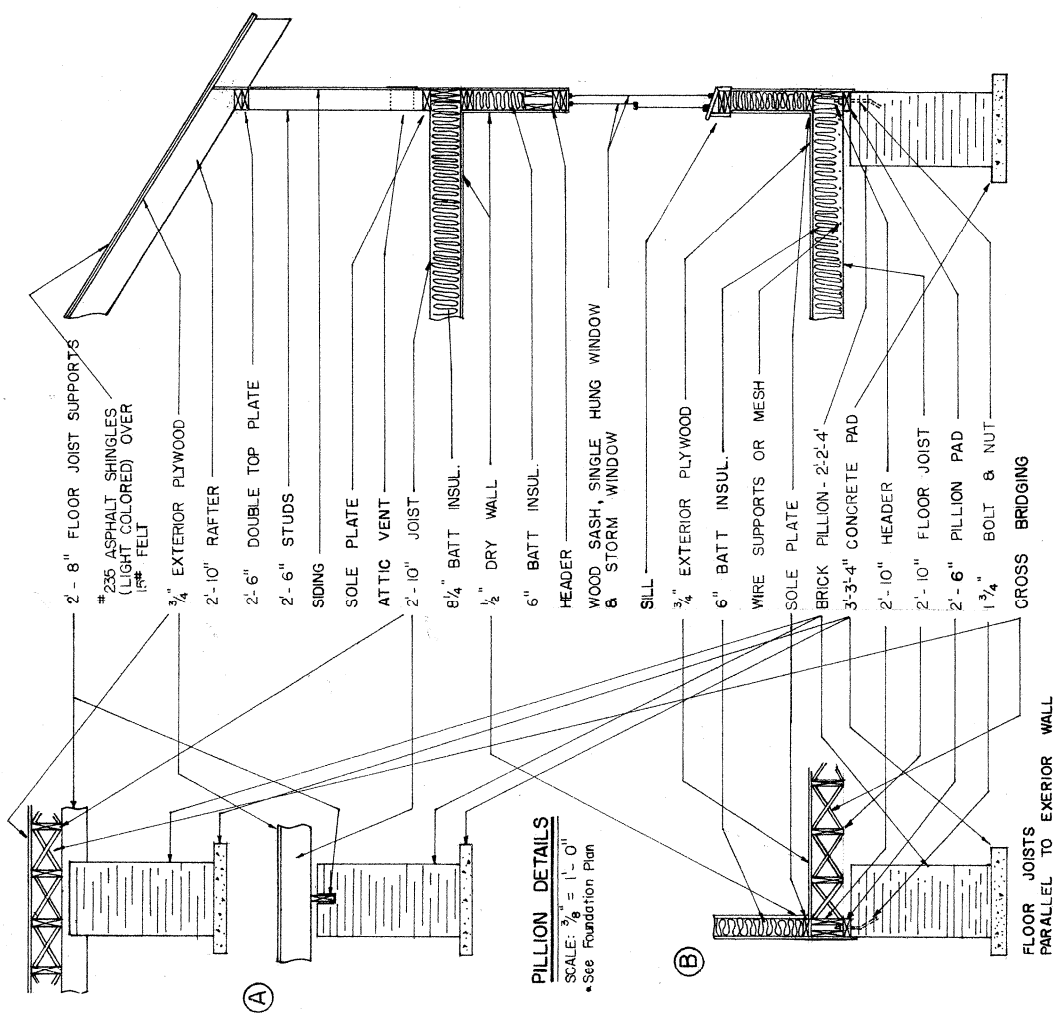

PILLION DETAILS

SCALE: 3/8" = 1'-0"
* See Foundation Plan

WALL SECTION A-A

SCALE: 3/8" = 1'-0"

FLOOR JOISTS
PERPENDICULAR TO EXTERIOR WALL

		ACADIAN STYLE ENERGY EFFICIENT HOUSE	
ENGINEER	F. E. BAKER	SCALE	1/4" = 1'-0"
DRAWN BY	RS	SHEET	5 OF 5
TRACED BY		DATE	10-2-79
		NO.	60-10